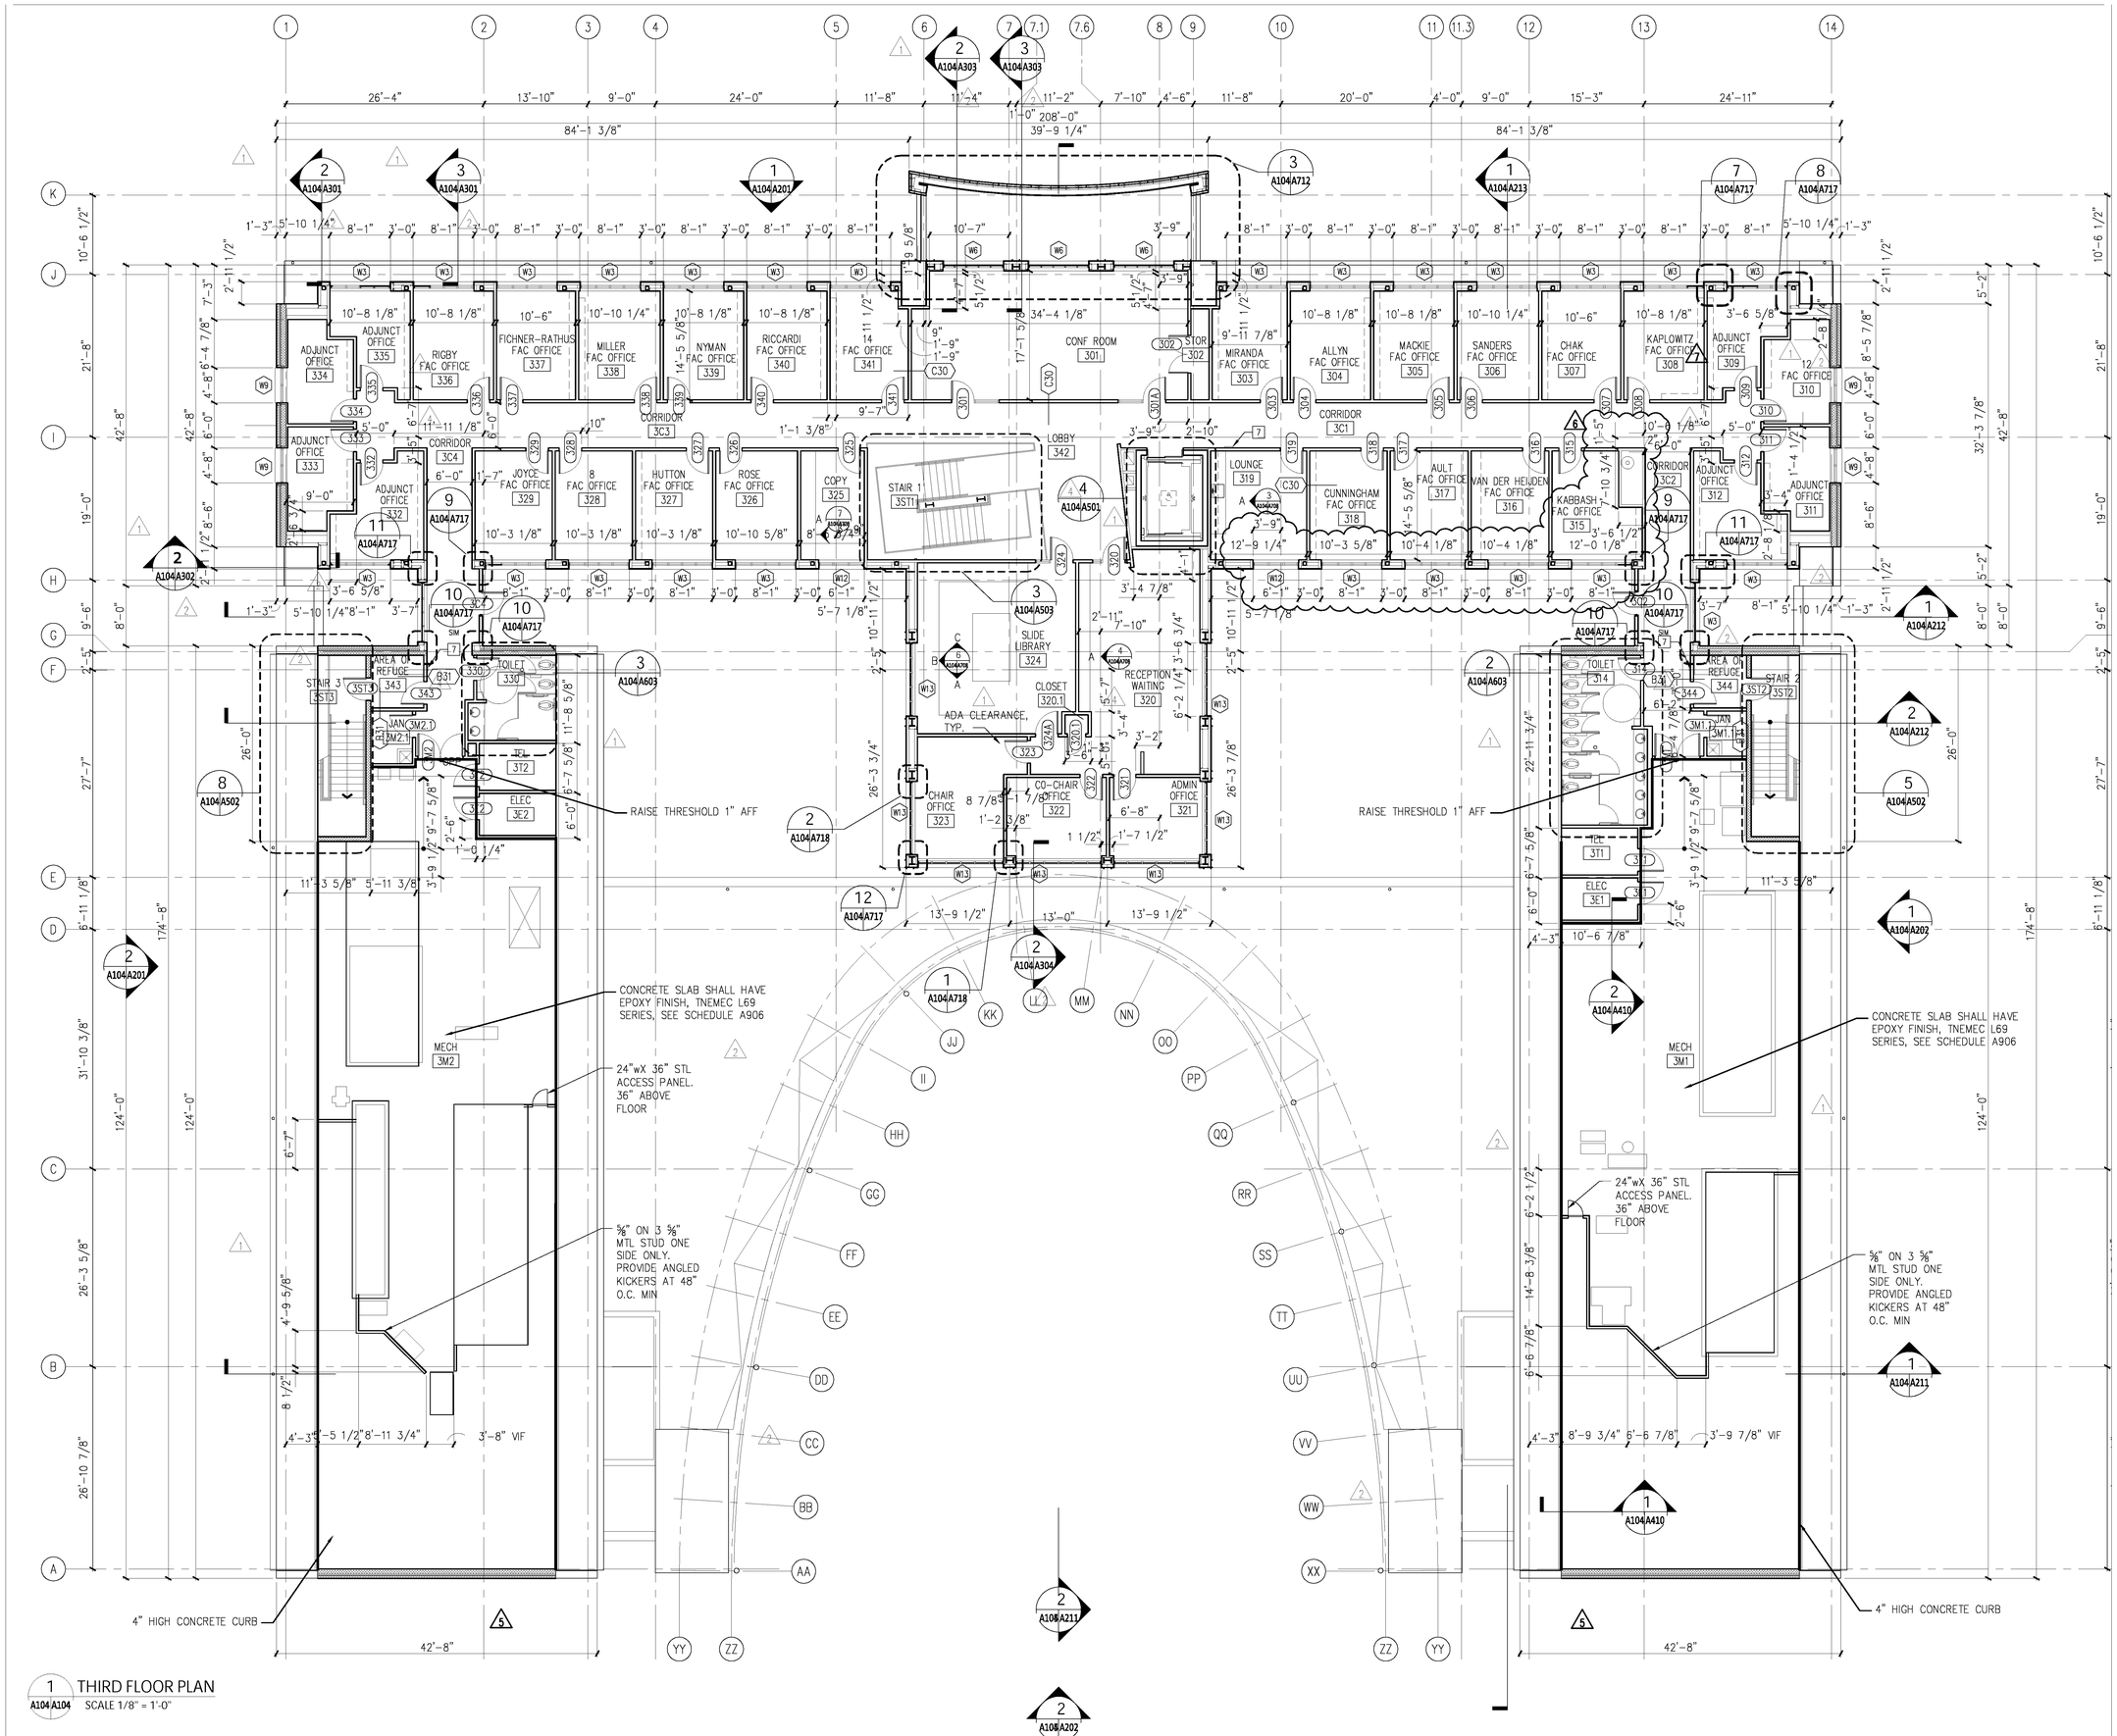

1 THIRD FLOOR PLAN
A104/A104 SCALE 1/8" = 1'-0"

© 2007 Einhorn Yaffee Prescott, A&E

Einhorn Yaffee Prescott
Architecture & Engineering, P.C.
1000 Potomac Street, NW
Washington, D.C. 20007
Telephone: 202.471.5000
Fax: 202.471.5050

eypac.com

EYP/

KEY NOTES

1. BLACK OUT SHADES THIS ROOM
2. WALK-OFF MATT
3. STEEL GRATE
4. STEEL LOCKER, 12x12x30"
5. STEEL LOCKER, 24x24x30"
6. ROLL UP COILING DOOR
7. FIRE EXTINGUISHER CABINET
8. ENLARGER STATION: SEBASTIAN DESIGN K-25" DEEP X 42" WIDE OR APPROVED EQUAL
9. ADA ENLARGER STATION: SEBASTIAN DESIGN F - 30" DEEP X 42" WIDE
10. MOTORIZED BLACKOUT SHADE
11. TERMINATE ELEVATOR PIT SUMP PUMP DISCHARGE PIPING WITH GOOSENECK AT 3'-0" ABOVE GRADE.

GENERAL NOTES

1. ALL PARTITIONS TO BE TYPE B30A UNLESS NOTED OTHERWISE.
2. ALL COLUMNS TO BE FURRED OUT WITH TYPE A10.
3. ALL DOORS TO BE LOCATED 6" FROM INSIDE OF FRAME TO FINISHED FACE OF ADJACENT WALL UNLESS NOTED OTHERWISE.
4. PROVIDE CONTINUOS BLOCKING OR METAL STRAPS AS REQ'D FOR ALL WALL MOUNTED EQUIPMENT, CABINETS, SHELVING, WOOD CHAIR RAIL, ETC. ALL IN WALL WOOD BLOCKING SHOULD BE FIRE RETARDANT TREATED.
5. ALL DOOR NUMBERS ARE THE SAME AS ROOM NUMBERS, UON.
6. INSTALL ROLLER SHADES AT ALL WINDOWS
7. INSTALL MOP SHELF AT ALL JANITOR CLOSETS.

KEY PLAN:

TRUE NORTH JOB NORTH

NO.	REVISION/SUBMISSION	DATE
6	BULLETIN #33	1.26.2009
5	BULLETIN #30	1.12.2009
4	DCA COMMENTS	7.1.2008
3	DCA COMMENTS	6.12.2008
2	DCA COMMENTS	4.25.2008
1	DCA COMMENTS	2.29.2008

THE COLLEGE OF NEW JERSEY

New Art & IMM Building

Ewing, New Jersey

DATE: 1.12.2009
SCALE: 1/8"=1'-0"
EYP PROJECT NO. 1006041.01
DESIGNED BY: sk
DRAWN BY:
CHECKED BY:

Matthew S. Chalfoux
NEW JERSEY REGISTERED ARCHITECT
LICENSE NO. 10016

THIRD FLOOR PLAN

A104