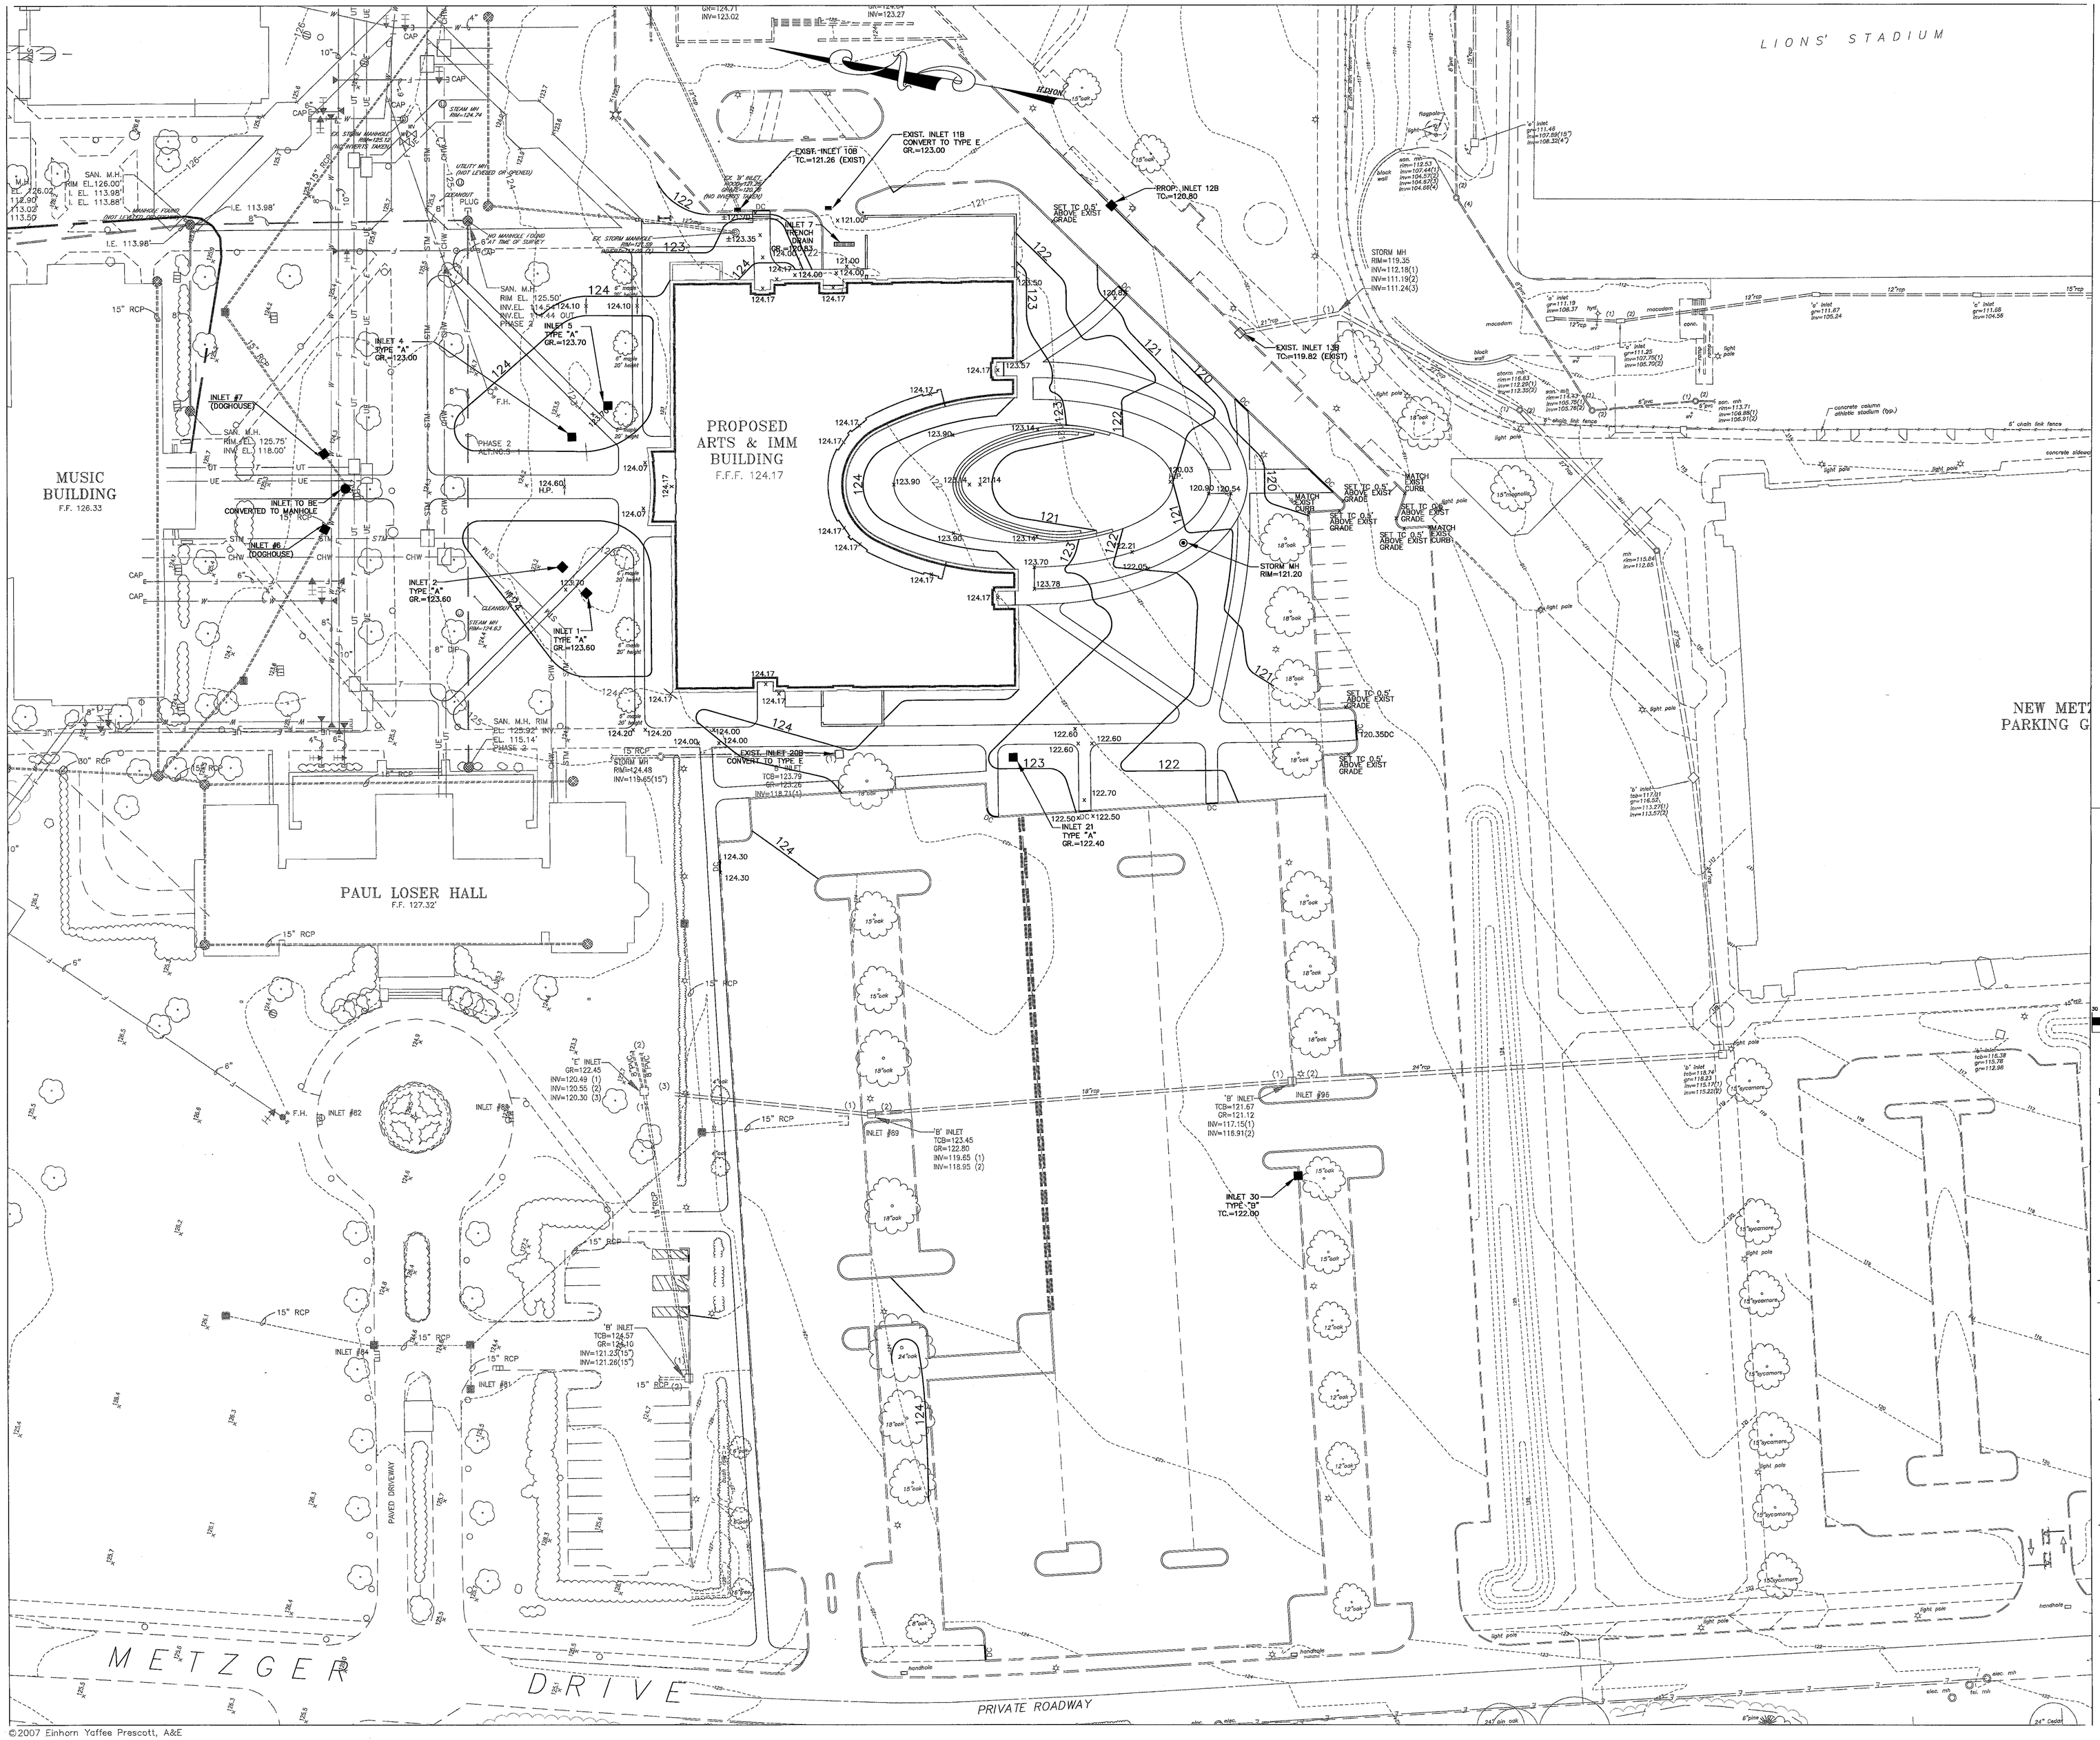

Einhorn Yaffee Prescott
Architecture & Engineering, P.C.
1000 Potomac Street, NW
Washington, D.C. 20007
Telephone: 202.471.5000
Fax: 202.471.5050

eypae.com

EYP/

VAN NOTE-HARVEY ASSOCIATES
777 ALEXANDER RD. SUITE 102
PRINCETON, NJ 08540
Telephone:(609)-987-2323

EXISTING

STORM DRAINAGE LINES	15" RCP
SANITARY SEWER LINES	8" PVC
NATURAL GAS LINE	G
EDGE OF WALKWAY	
UNDERGROUND ELECTRIC LINE	UGE
UNDERGROUND TELEPHONE LINE	UGT
PARKING LOT STRIPING	
POTABLE WATER LINE	W
STEAM PIPES	STM
CHILLED WATER SYSTEM	CHW
CHILLED WATER	CW
FIRE WATER MAIN	F
TREES, SHRUB LINE	
EXISTING CONTOURS	180
SPOT ELEVATIONS	x 180.0
ELECTRIC BOX, TRANSFORMER	
ELECTRIC/TELEPHONE MANHOLE	
UTILITY MANHOLE	
STORM DRAIN INLET, MANHOLE	
SANITARY SEWER MANHOLE	
SANITARY CLEANOUT	
FIRE HYDRANT	F.H.
WATER VALVE	
SIGNPOST, STOP SIGN	
LIGHTPOLE	LT

PROPOSED

CONTOUR	200
STORM SEWER PIPE	15" RCP
WATER MAIN	W
SEWER LATERAL	
ELECTRIC LINE	E
TELEPHONE/COMMUNICATIONS LINE	T/C
GAS LINE	G
LIMIT OF DISTURBANCE	LOD
SILT FENCE	SF
CURB	
DEPRESSED CURB	
STORM MANHOLE	
CONCRETE WHEELSTOP	
CONCRETE RETAINING WALL	
SIGN	
ELECTRIC MANHOLE	
STORM DRAIN INLET, MANHOLE	
TELEPHONE MANHOLE	
WATER VALVE	
SPOT ELEVATION	x 180.0

ABBREVIATIONS

HC	HANDICAP	101A	TYPE A INLET
PC	POINT OF CURVE	BS	BOTTOM OF STAIR
FG	FINISHED GRADE	201B	TYPE B INLET
GR	TOP OF GRATE	FFF	FINISHED FIRST FL.
TC	TOP OF CURB	TW	TOP OF WALL
DC	DEPRESSED CURB	BW	BOTTOM OF WALL
PT	POINT OF TANGENT	TS	TOP OF STAIR

GRAPHIC SCALE

30 0 15 30 60 120

(IN FEET)
1 inch = 30 ft.

TRUE NORTH
JOB NORTH

KEY PLAN:

NO.	REVISION/SUBMISSION	DATE
2.	ADDENDUM #3	04-01-08
1	BID SET	2.20.2008

THE COLLEGE OF NEW JERSEY

New Art & IMM Building

Ewing, New Jersey

DATE:	2.20.2008
SCALE:	1"=30'
EYP PROJECT NO.	1006041.01
DESIGNED BY:	BMF/KLS
DRAWN BY:	BMF
CHECKED BY:	KLS

Kent L. Scully
NEW JERSEY PROFESSIONAL ENGINEER LICENSE NO.:26220

SITE GRADING PLAN

CE-4

©2007 Einhorn Yaffee Prescott, A&E